South Oxhey Central - Illustrative Masterplan

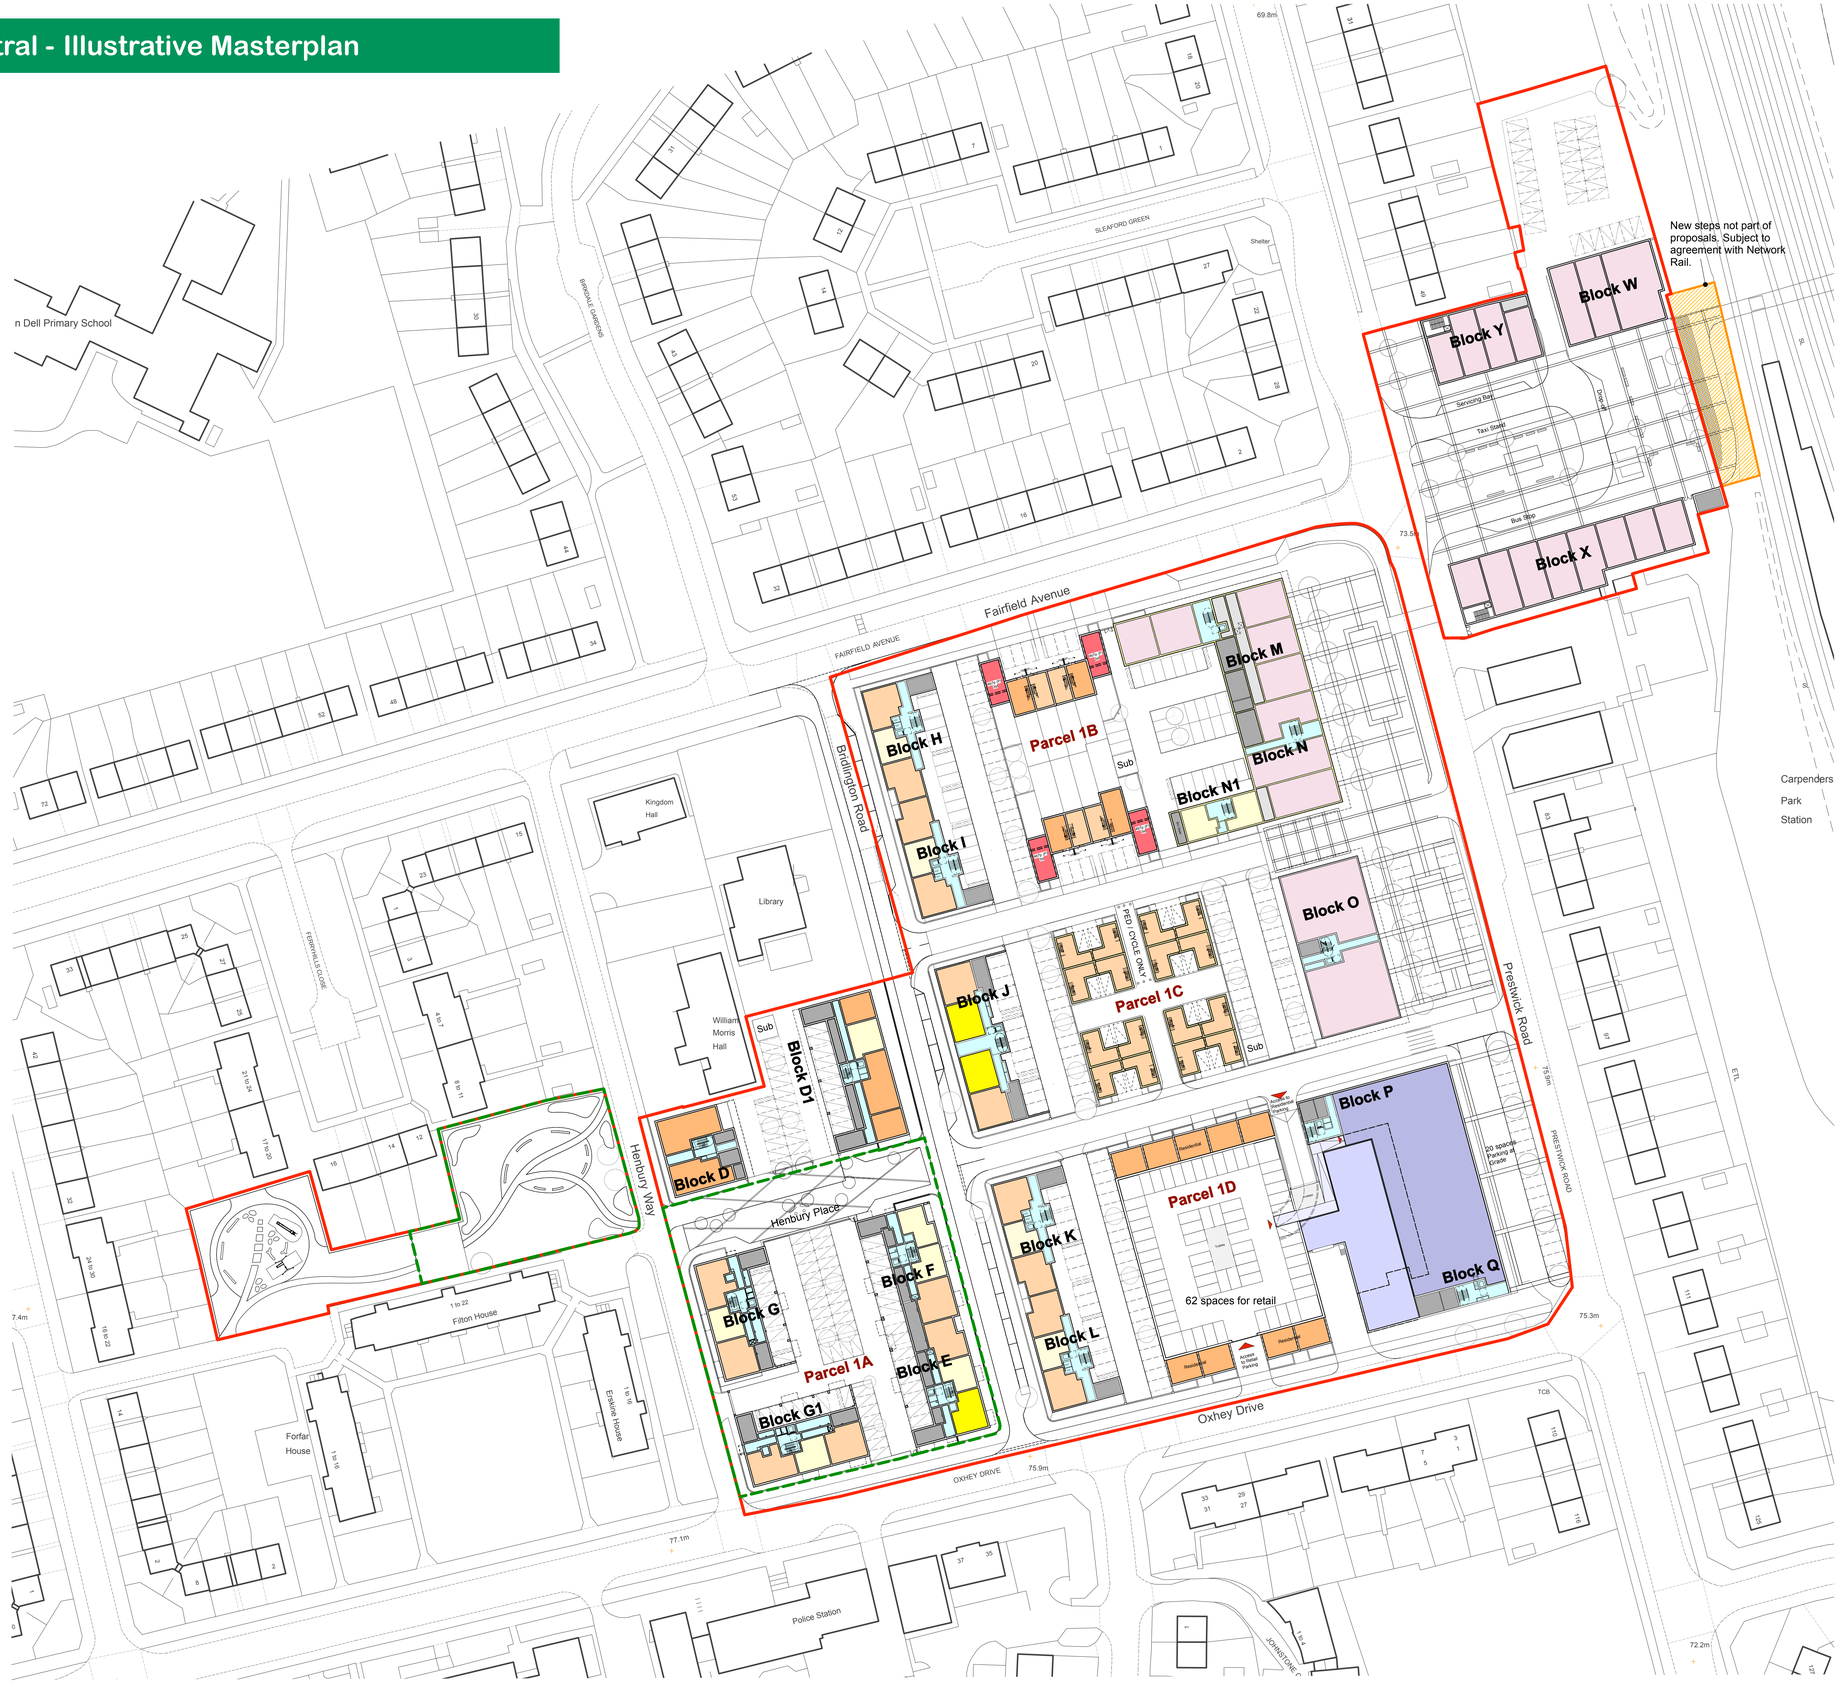

This drawing is to be read in conjunction with drawings prepared by the architects, structural engineers and service consultants and all other relevant details and information.

Any queries or discrepancies must be reported immediately to the architect.

All dimensions must be verified by the main contractor before the commencement on site of any item of work or the preparation of shop drawings for their own work or that of sub-contractor or suppliers.

Residential
- 4 bed dwelling
- 3 bed dwelling
- 2 bed 4 person dwelling
- 2 bed 3 person dwelling
- 1 bed dwelling
- Refuse + Cycle Storage
- Communal Areas of Flats

Retail
- Retail
- Food Store

- Extent of detailed part of application
- Application Boundary

Rev	Date	Drawn by	Description
B	11.12.15	HS	Planning Issue

ILLUSTRATIVE

South Oxhey

COUNTRYSIDE Places People Love

home group

Drawing title: South Oxhey Central: Illustrative Masterplan

Date	drawn by	checked	Parcel
Nov 2015	HS	CG	

Scale: 1:500@A0 1:1000@A2

Rev. B

Drawing number: 1275-O- 162

architecture master planning urban design

Gardner Stewart Architects
178 Blackfriars Road, London SE1 8ET
T: 020 7620 6255
E: info@gsa-studios.com
W: www.gsa-studios.com

GSA

0m 10m 20m 30m 40m 50m

N