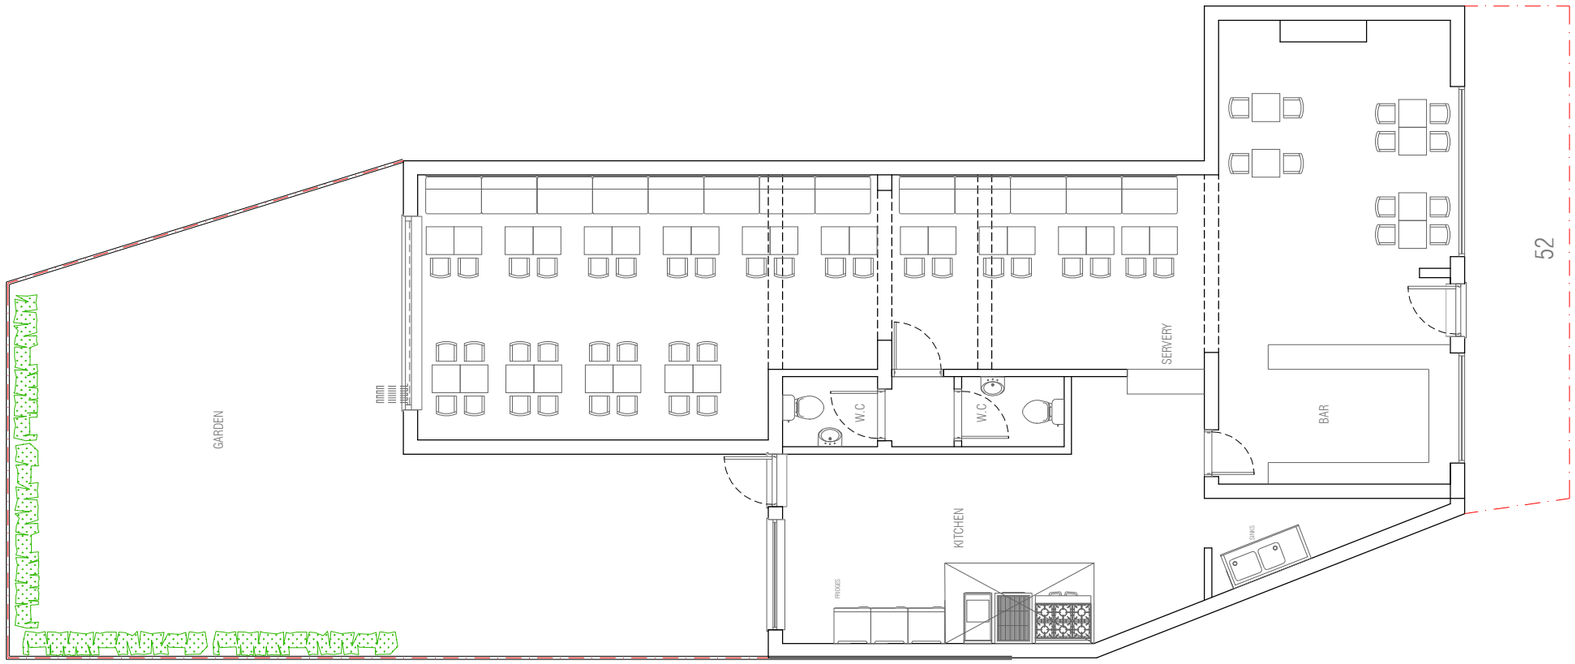

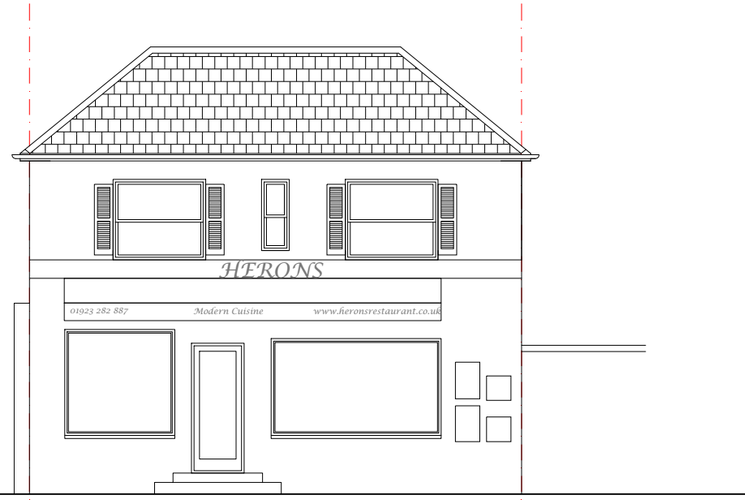

HERONSGATE ROAD

3m @ 1:100

5m @ 1:100

HERONSGATE ROAD

© Copyright Studio RHL
This drawing is prepared solely for design and planning submission purposes.
It is not intended or suitable for either Building Regulations or Construction purposes and should not be used for such.
Report all discrepancies to Studio RHL immediately.
All dimensions to be confirmed by the Contractor prior to commencement of the works.

Revisions

Client:
Mr. Totraku
52 Heronsgate Road
Chorleywood WD3 5BB

Project:
Proposed additional seating & creation of storage space at
52 Heronsgate Road
Chorleywood WD3 5BB

Drawing:
Existing Ground Floor plan & Front elevation

STUDIO RHL
Suite 130, 186 St Albans's Road, Watford, Herts WD24 4AS
telephone: 01923 590179
mobile: 0781 2508142
e-mail: hello@studiorhl.com

Date: November 2020
Project No: 472/20
Scale: 1:100@A3
Drawing No: PL- 003