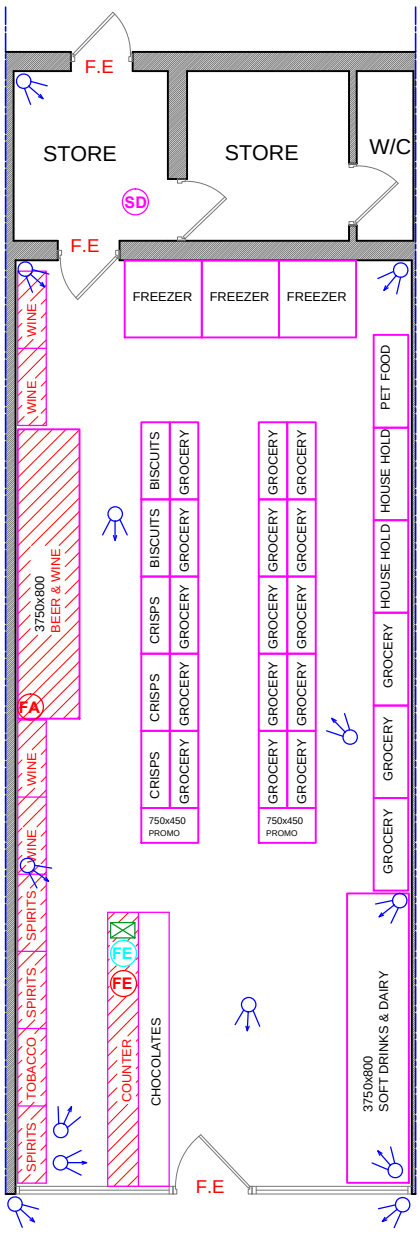

KEYS:

F.E -Fire Exit

FA -Fire Alarm

SD -Smoke Detector

FE -Fire Extinguisher (Foam)

FE -Fire Extinguisher(H2O)

-CCTV

-First Aid equipment

SHOP FLOOR PLAN
Scale 1:100

Scale 1:100 Metres

0 1 2 3 4 5 6 7 8 9 10

TITLE : PREMISES LICENCE

MKM DESIGN & CONSTRUCTION LTD
Contact: M.Mathu(BSc, MSc Civil Engineering)
Tel : 07515365953 Web:mkmdesigns.co.uk
Email: mathu_eng@yahoo.co.uk

Notes: # This Drawing is Copyright of MKM DESIGNS.
Contractor/Builder to check all dimension on site,Before commencement of any works.Figured dimension only to be used.
All work shall comply with the latest Building Regulations & be to the satisfication of the L.Authority.
Materials shall be suitable for the purpose for which they are used& the quality shall not be lower than that defined in the relevant British standard.

Drg No : MKM/21/LIT28/PL01	Scale :1:100@A4	Drwn By: M.MATHU	Date : 25/02/2021	Page :01/01

NAME : -

ADDRESS : 28 LITTLE OXHEY LANE, SOUTH OXHEY, WATFORD, WD19 6FR